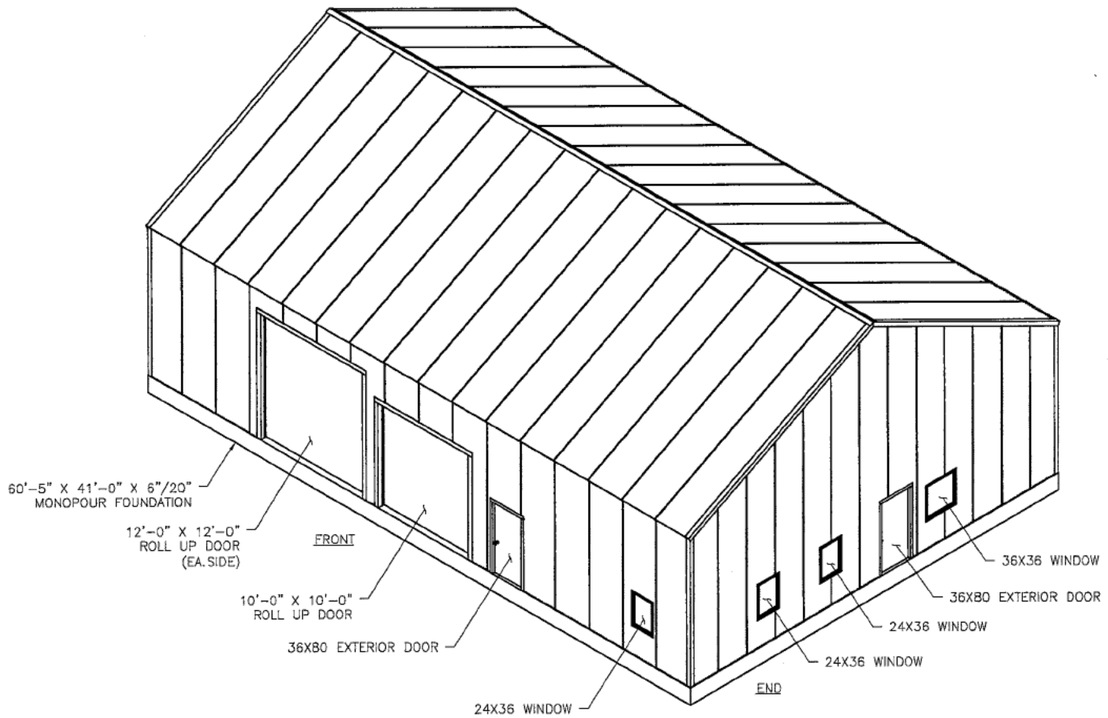

EXTERIOR ISOMETRIC
SCALE: 3/16" = 1'-0"

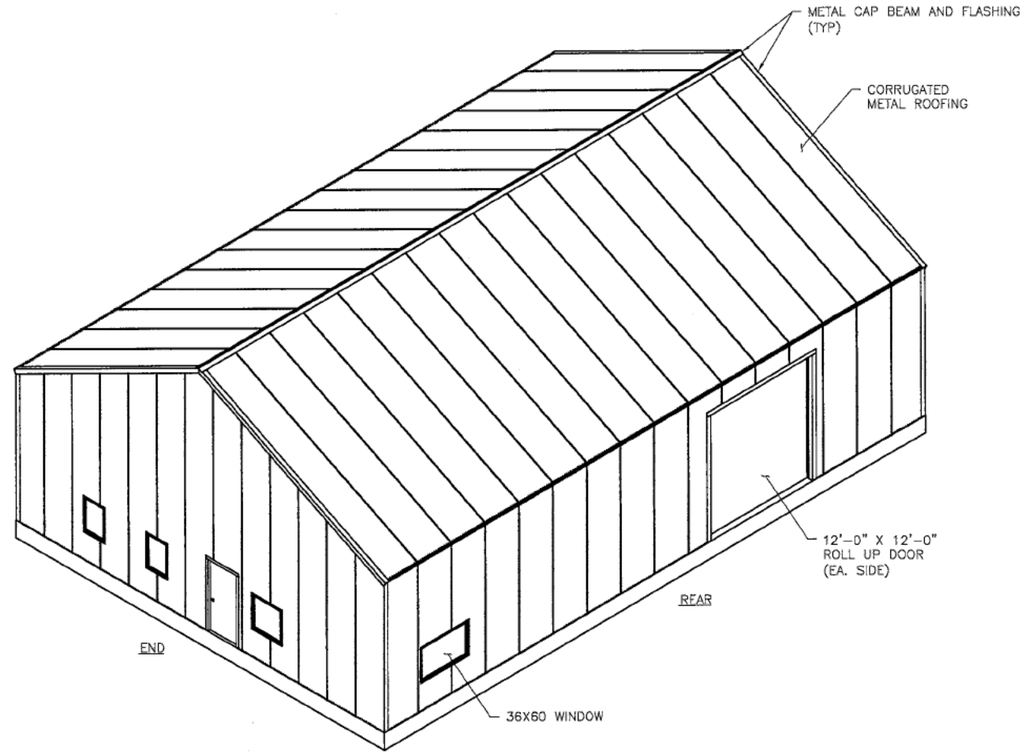

EXTERIOR ISOMETRIC
SCALE: 3/16" = 1'-0"

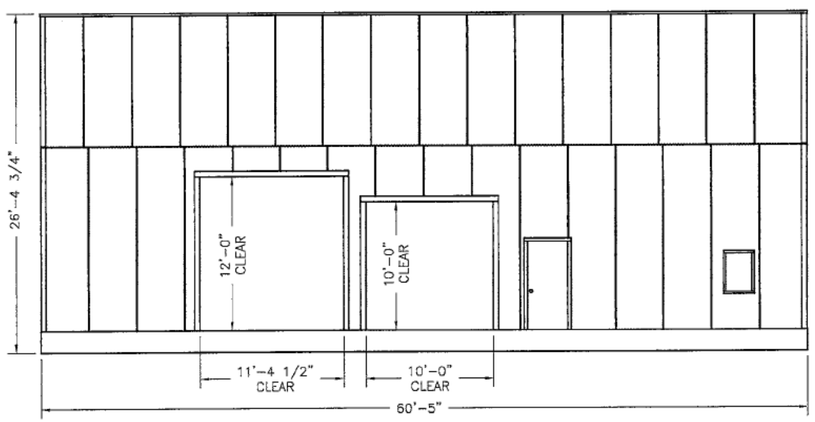

FRONT VIEW
SCALE: 3/16" = 1'-0"

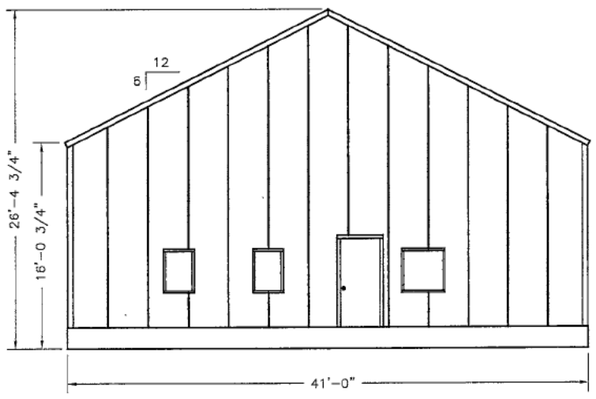

END VIEW
SCALE: 3/16" = 1'-0"

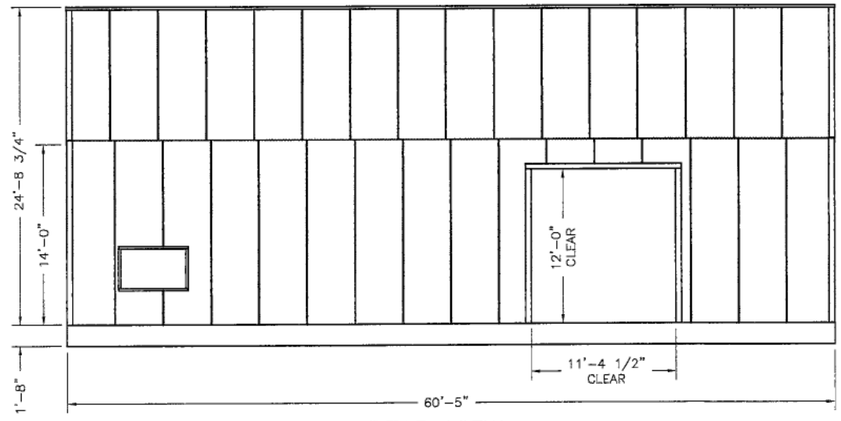

REAR VIEW
SCALE: 3/16" = 1'-0"

REV	DATE	BY	ZONE	DESCRIPTION

THIRD ANGLE PROJECTION

STATUS
PRELIMINARY
APPROVAL
CERTFIED
AS BUILT
REFERENCE
DATE:
BY:

OVERALL EXTERIOR

[redacted]

JRS DESIGN & DRAFTING

PLOT	DATE	DESIGN BY	DRAWN BY	SCALE	DRAWING NO.	REV.
1	07/18/2019	JRS	JRS	DNS	DSA-1000-001	-

SIZE D

DSA-1000-001

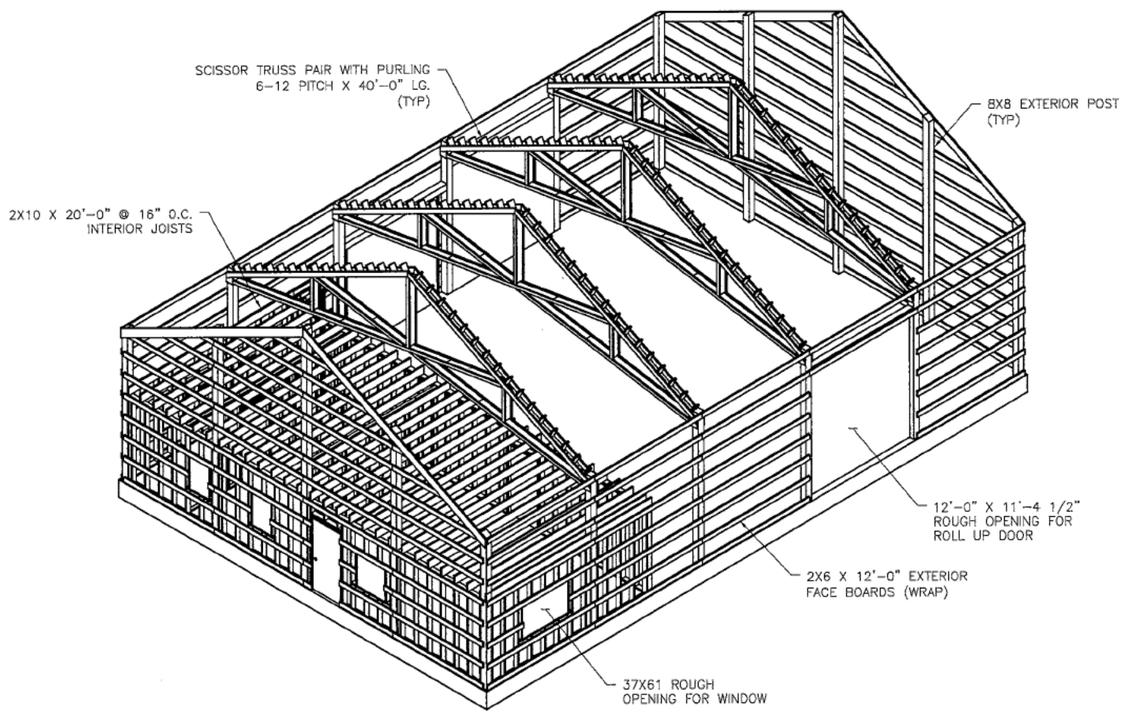

FRAMING ISOMETRIC-ROOF JOISTS REMOVED
SCALE: 3/16" = 1'-0"

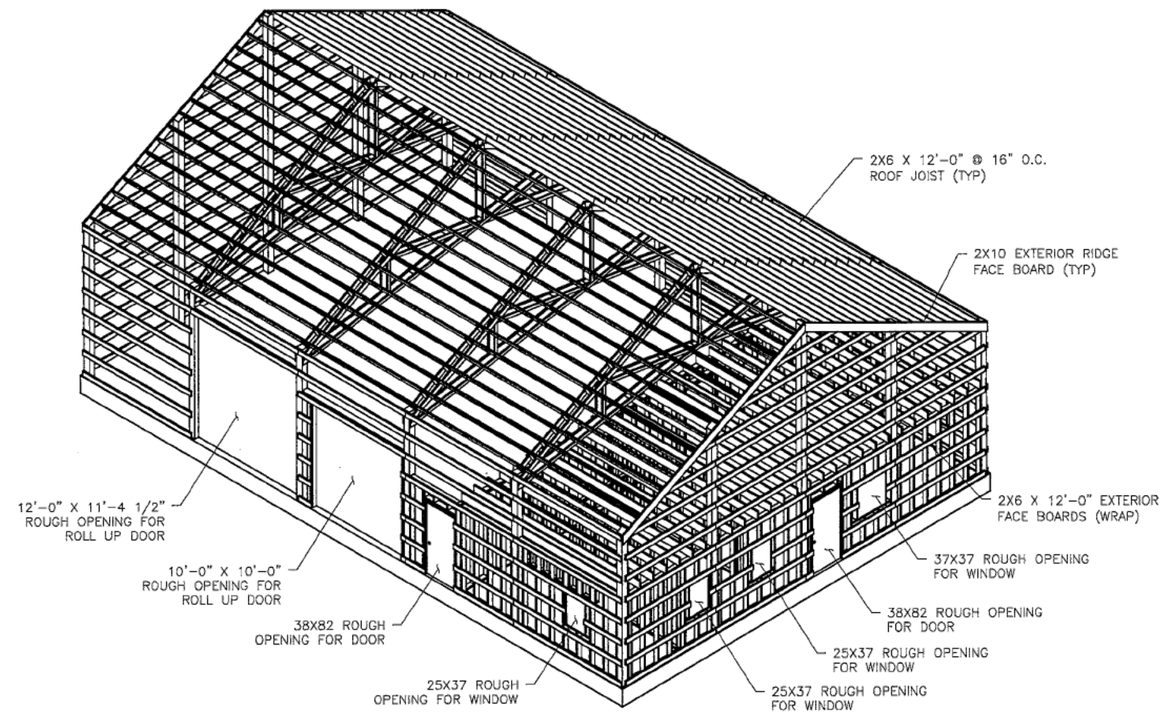

FRAMING ISOMETRIC-OVERALL
SCALE: 3/16" = 1'-0"

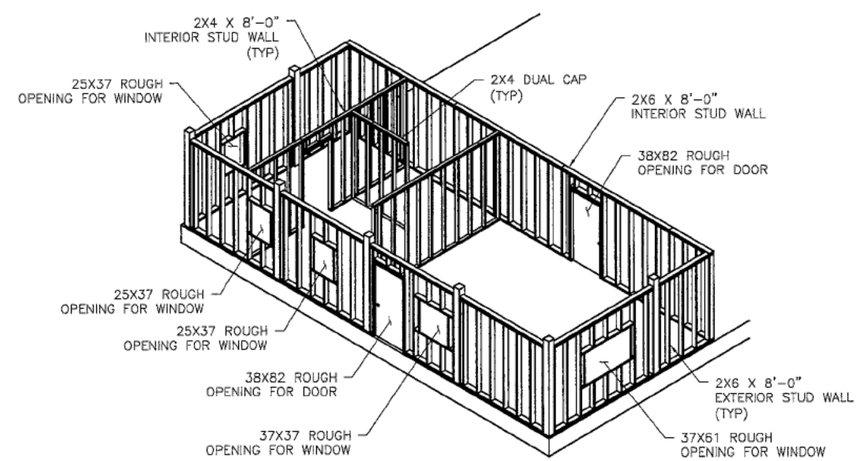

INTERIOR FRAMING ISOMETRIC
SCALE: 3/16" = 1'-0"

REV	DATE	BY	ZONE	DESCRIPTION

THIRD ANGLE PROJECTION

STATUS
PRELIMINARY
APPROVAL
CERTIFIED
AS BUILT
REFERENCE
DATE:
BY:

OVERALL FRAMING

[redacted]

JRS DESIGN & DRAFTING

PLOT	DATE	DESIGN BY	DRAWN BY	SCALE	DRAWING NO.	REV.
1	07/18/2019	JRS	JRS	DNS	DSA-1000-002	-

SIZE D

DSA-1000-002

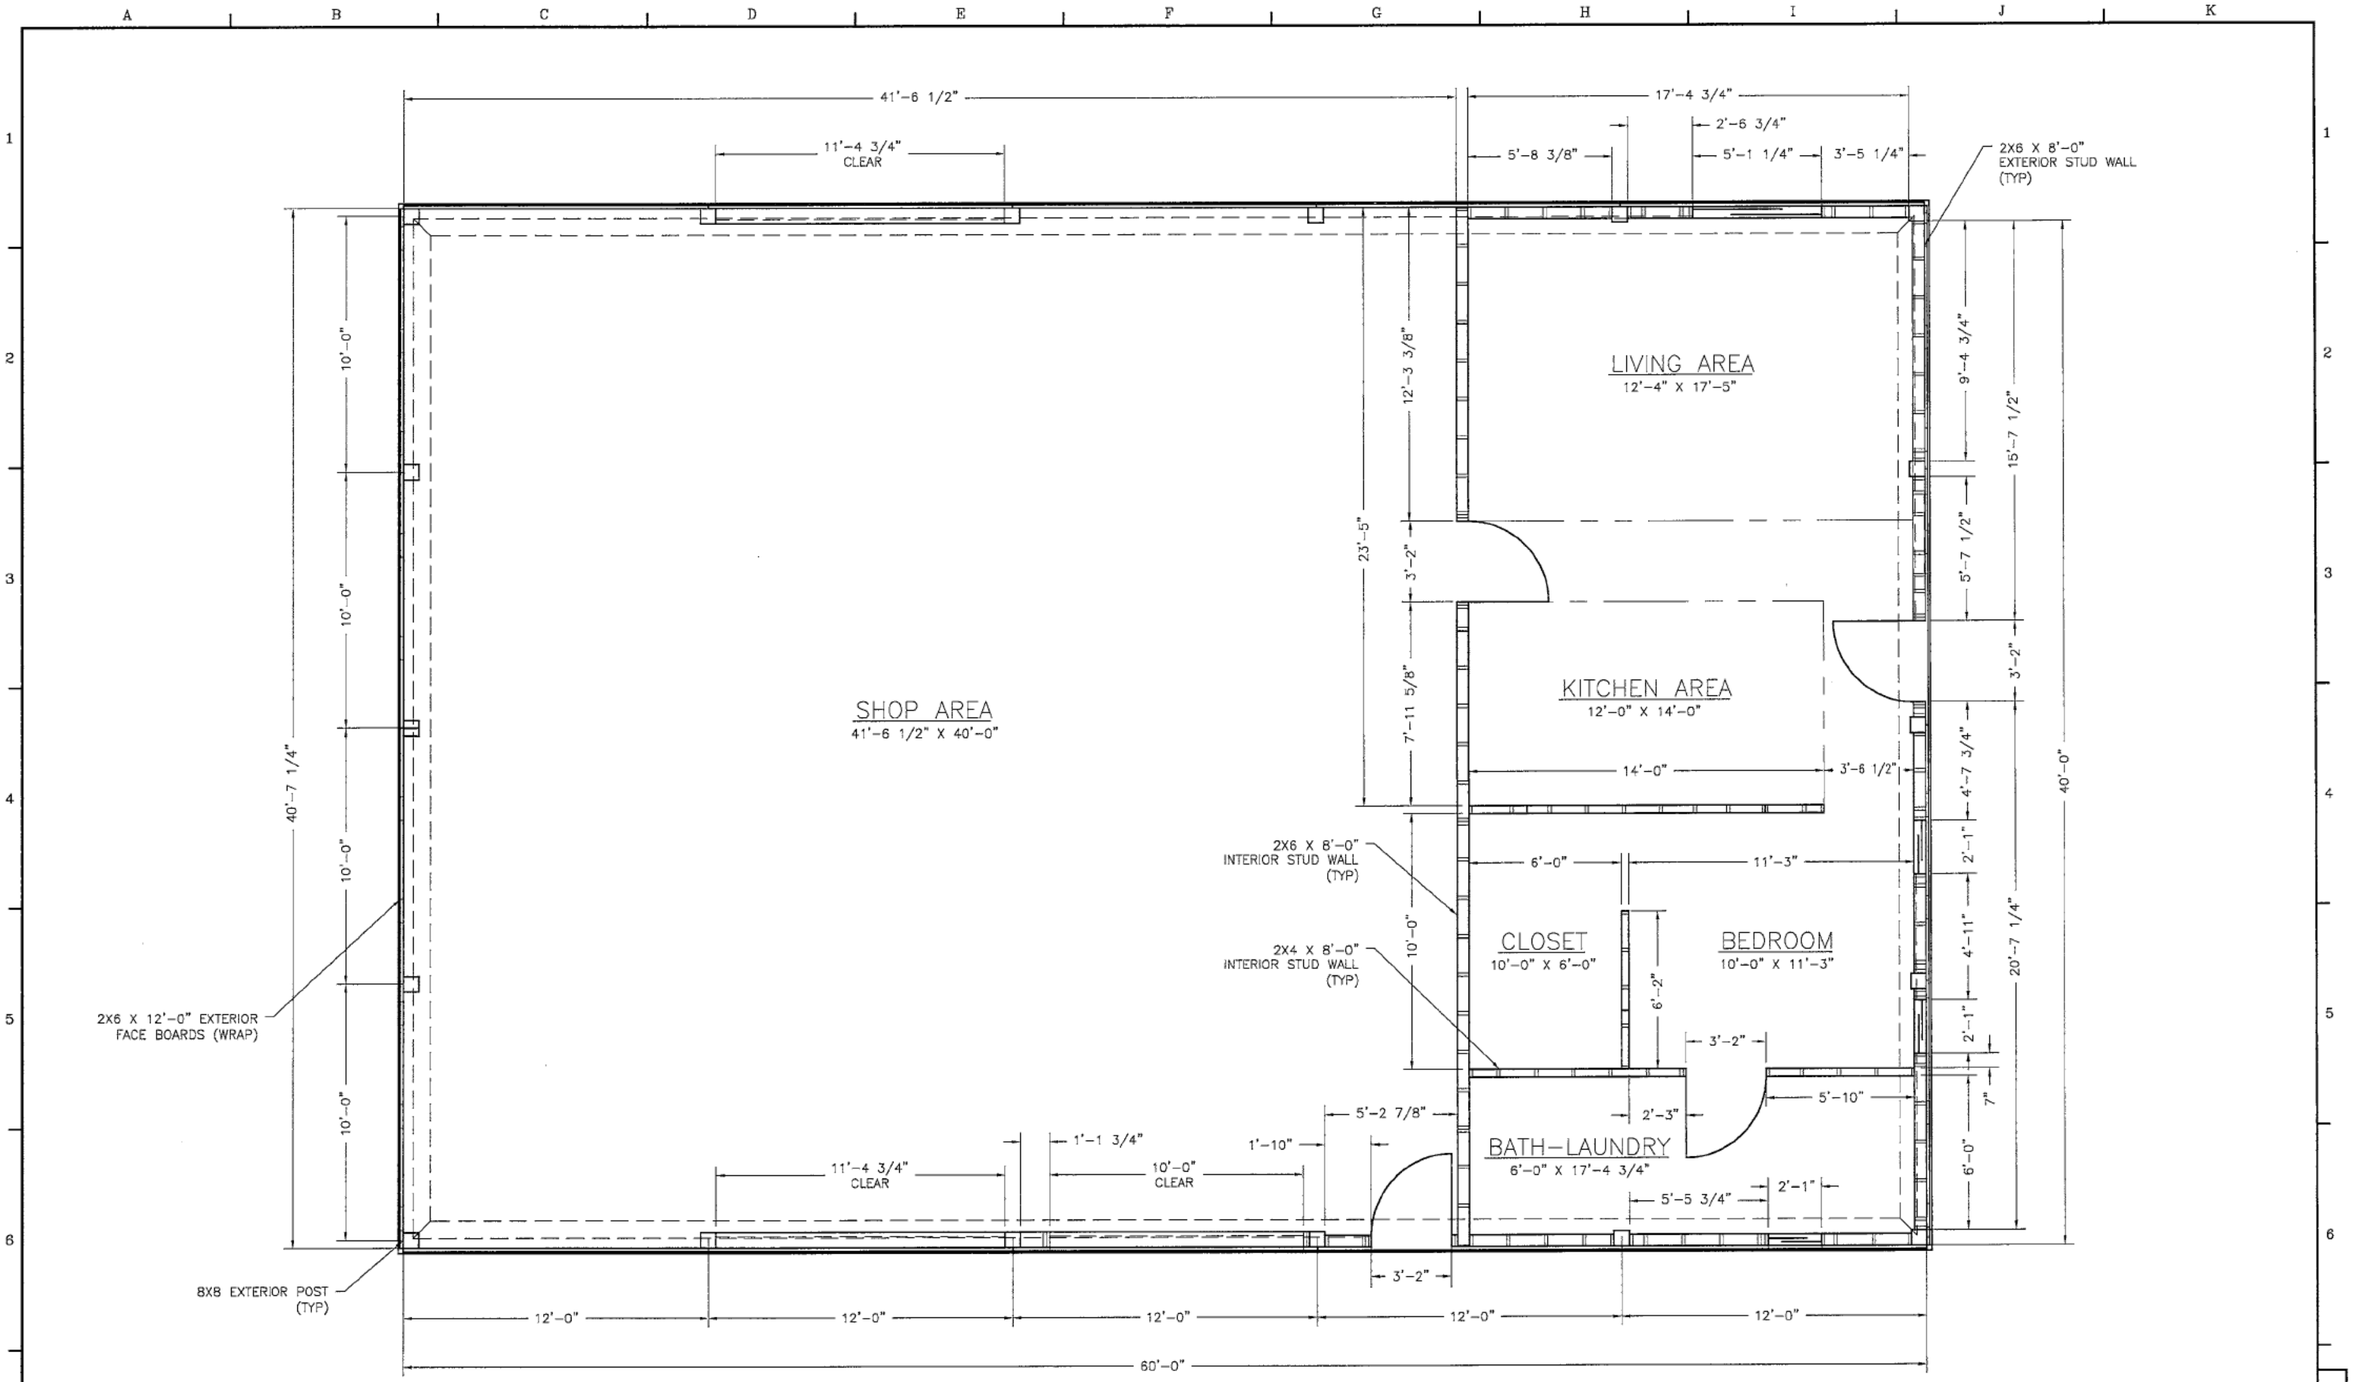

POST AND WALL FRAMING LAYOUT – PLAN VIEW

SCALE: 3/8" = 1'-0"

REV	DATE	BY	ZONE	DESCRIPTION

THIRD ANGLE PROJECTION

STATUS: PRELIMINARY / APPROVAL / CERTIFIED / AS BUILT / REFERENCE

DATE: BY:

POST AND WALL FRAMING LAYOUT

[redacted]

JRS DESIGN & DRAFTING

PLOT	DATE	DESIGN BY	DRAWN BY	SCALE	DRAWING NO.	REV.
1	07/18/2019	JRS	JRS	DNS	DSA-1000-003	-

SIZE D

DSA-1000-003